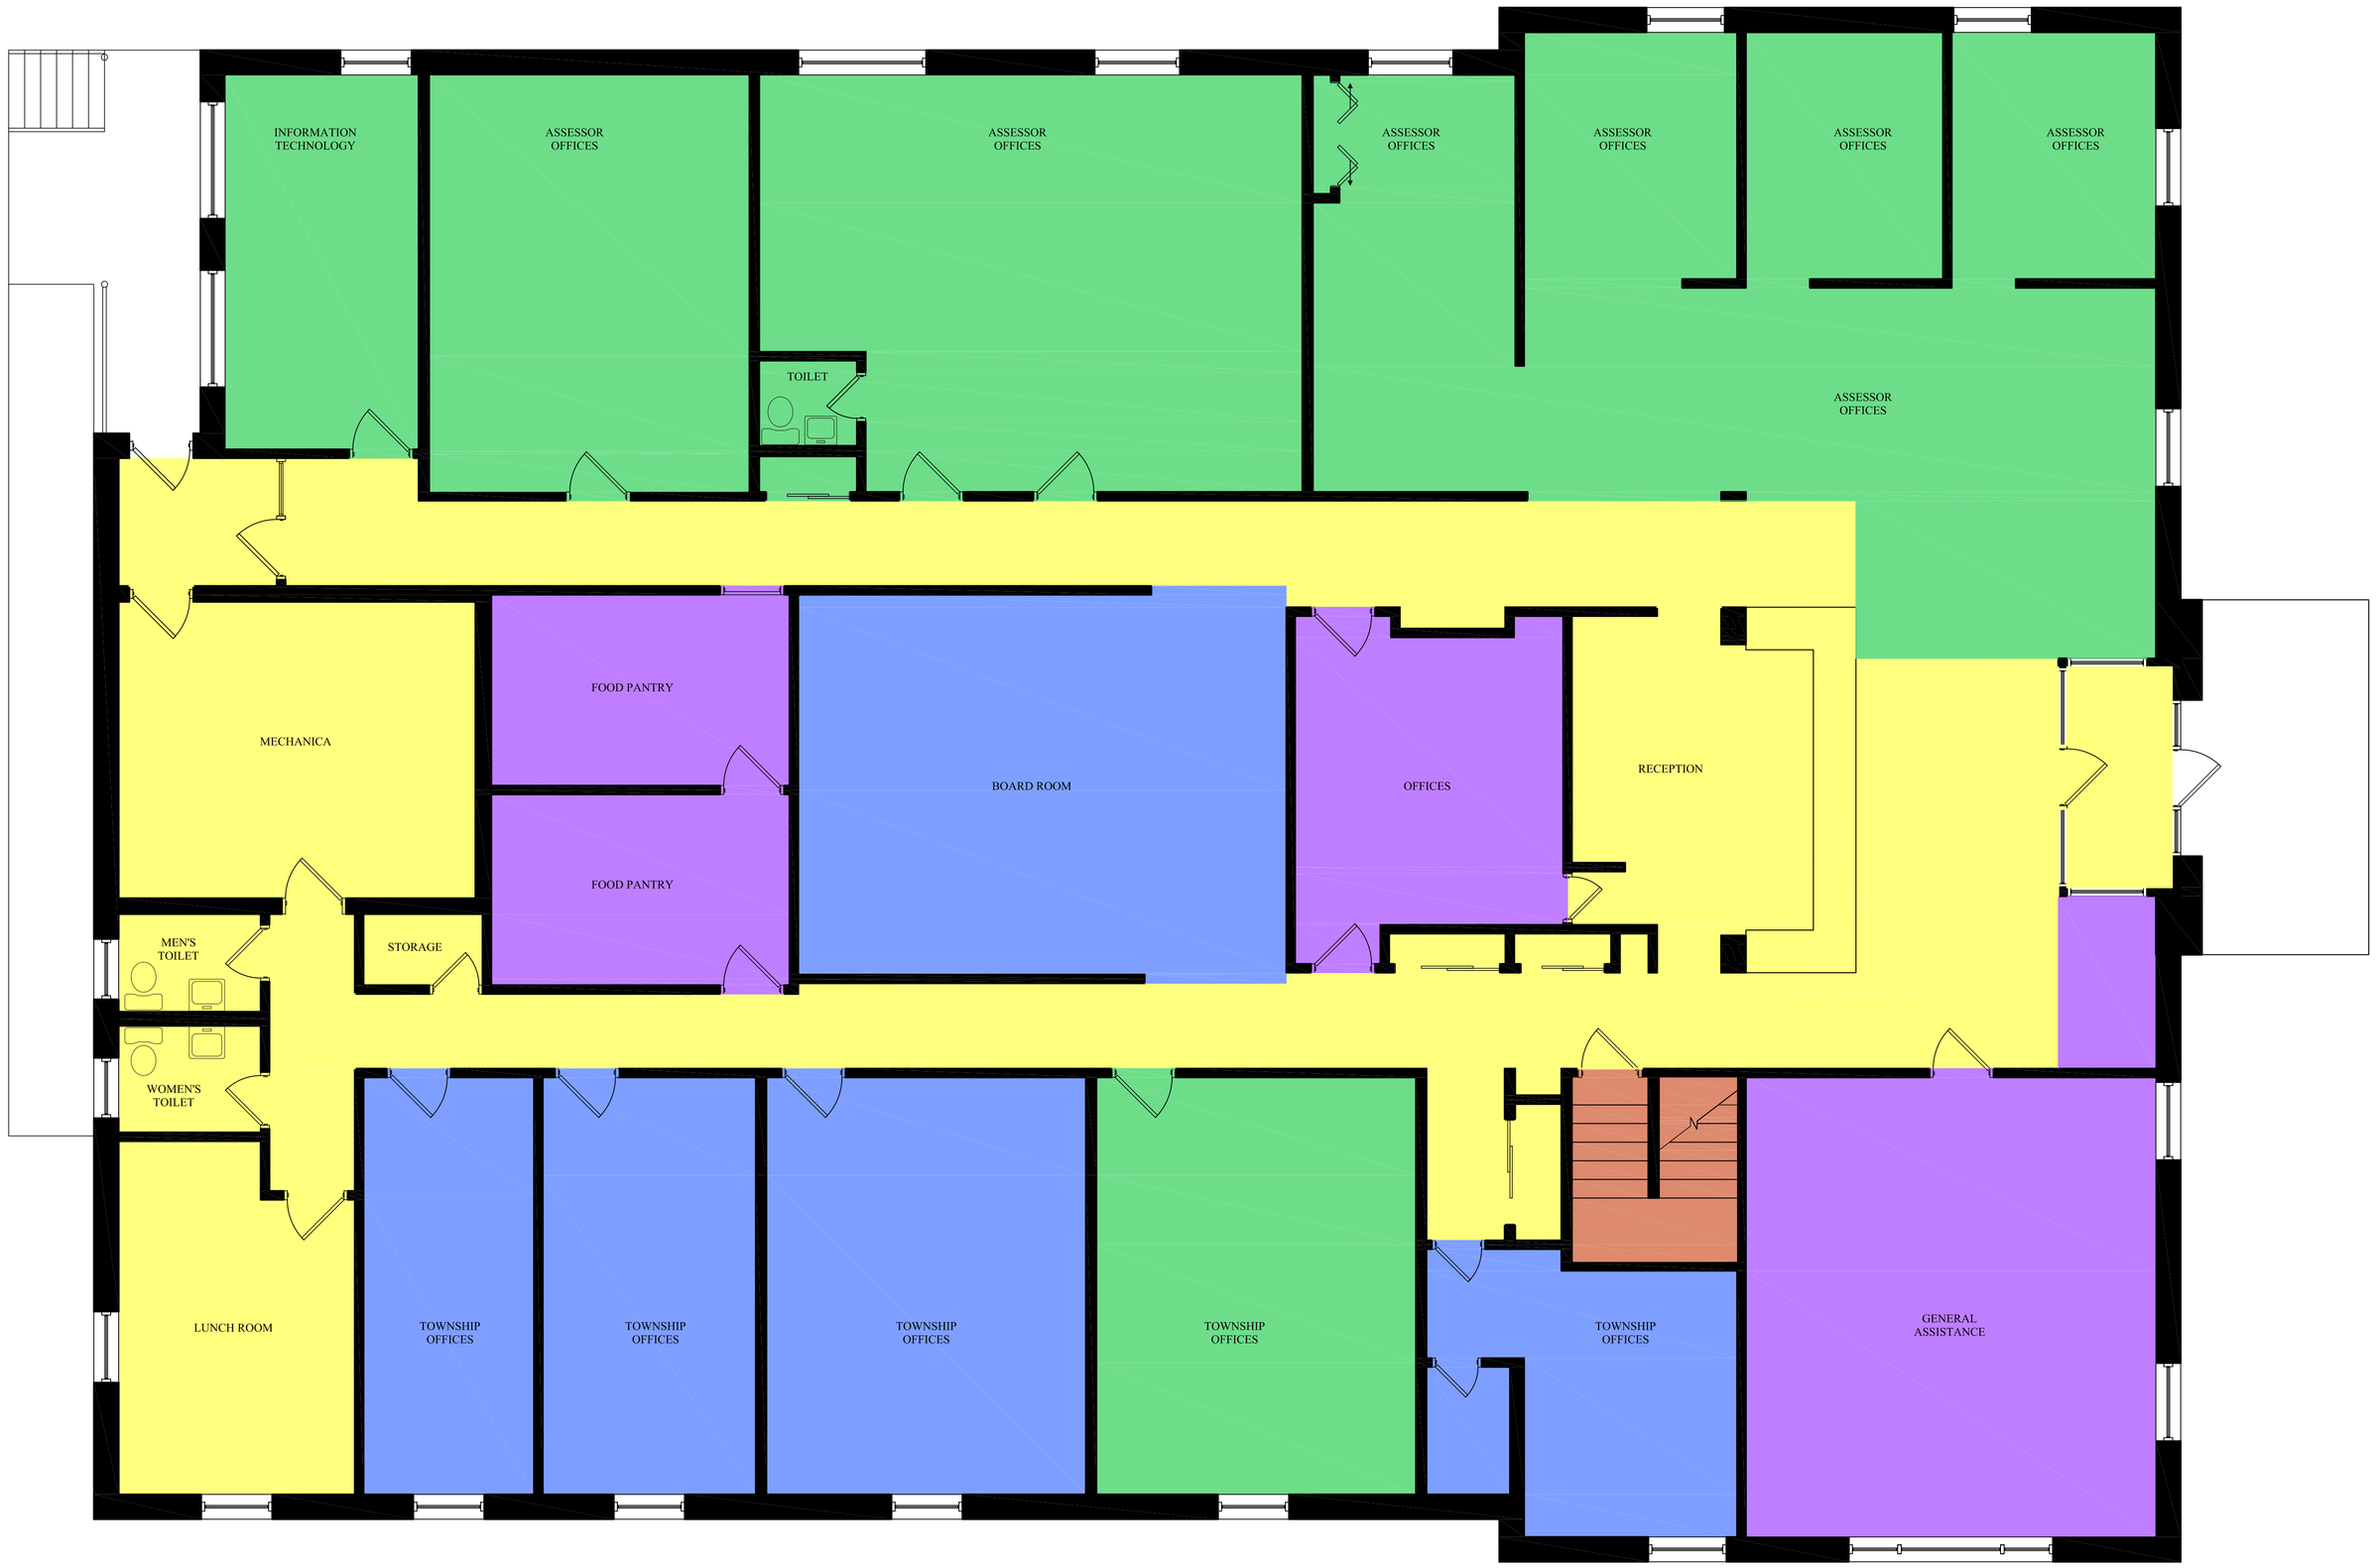

A1 EXISTING FLOOR PLAN

SCALE: ¼" = 1'-0"

MILTON TOWNSHIP
OFFICE REMODELING
NORTH MAIN STREET
WHEATON, ILLINOIS 60187

NICHOLAS
DESIGN GROUP, LTD.
ARCHITECTURE
1760 DARLING STREET SUITE 18
WHEATON, ILLINOIS 60187
PH 630.354.0500

Revisions / Submissions :

NORTH

Job No. :
Date : 07 MAY 2010
Drawn By :
Checked :

A1.0